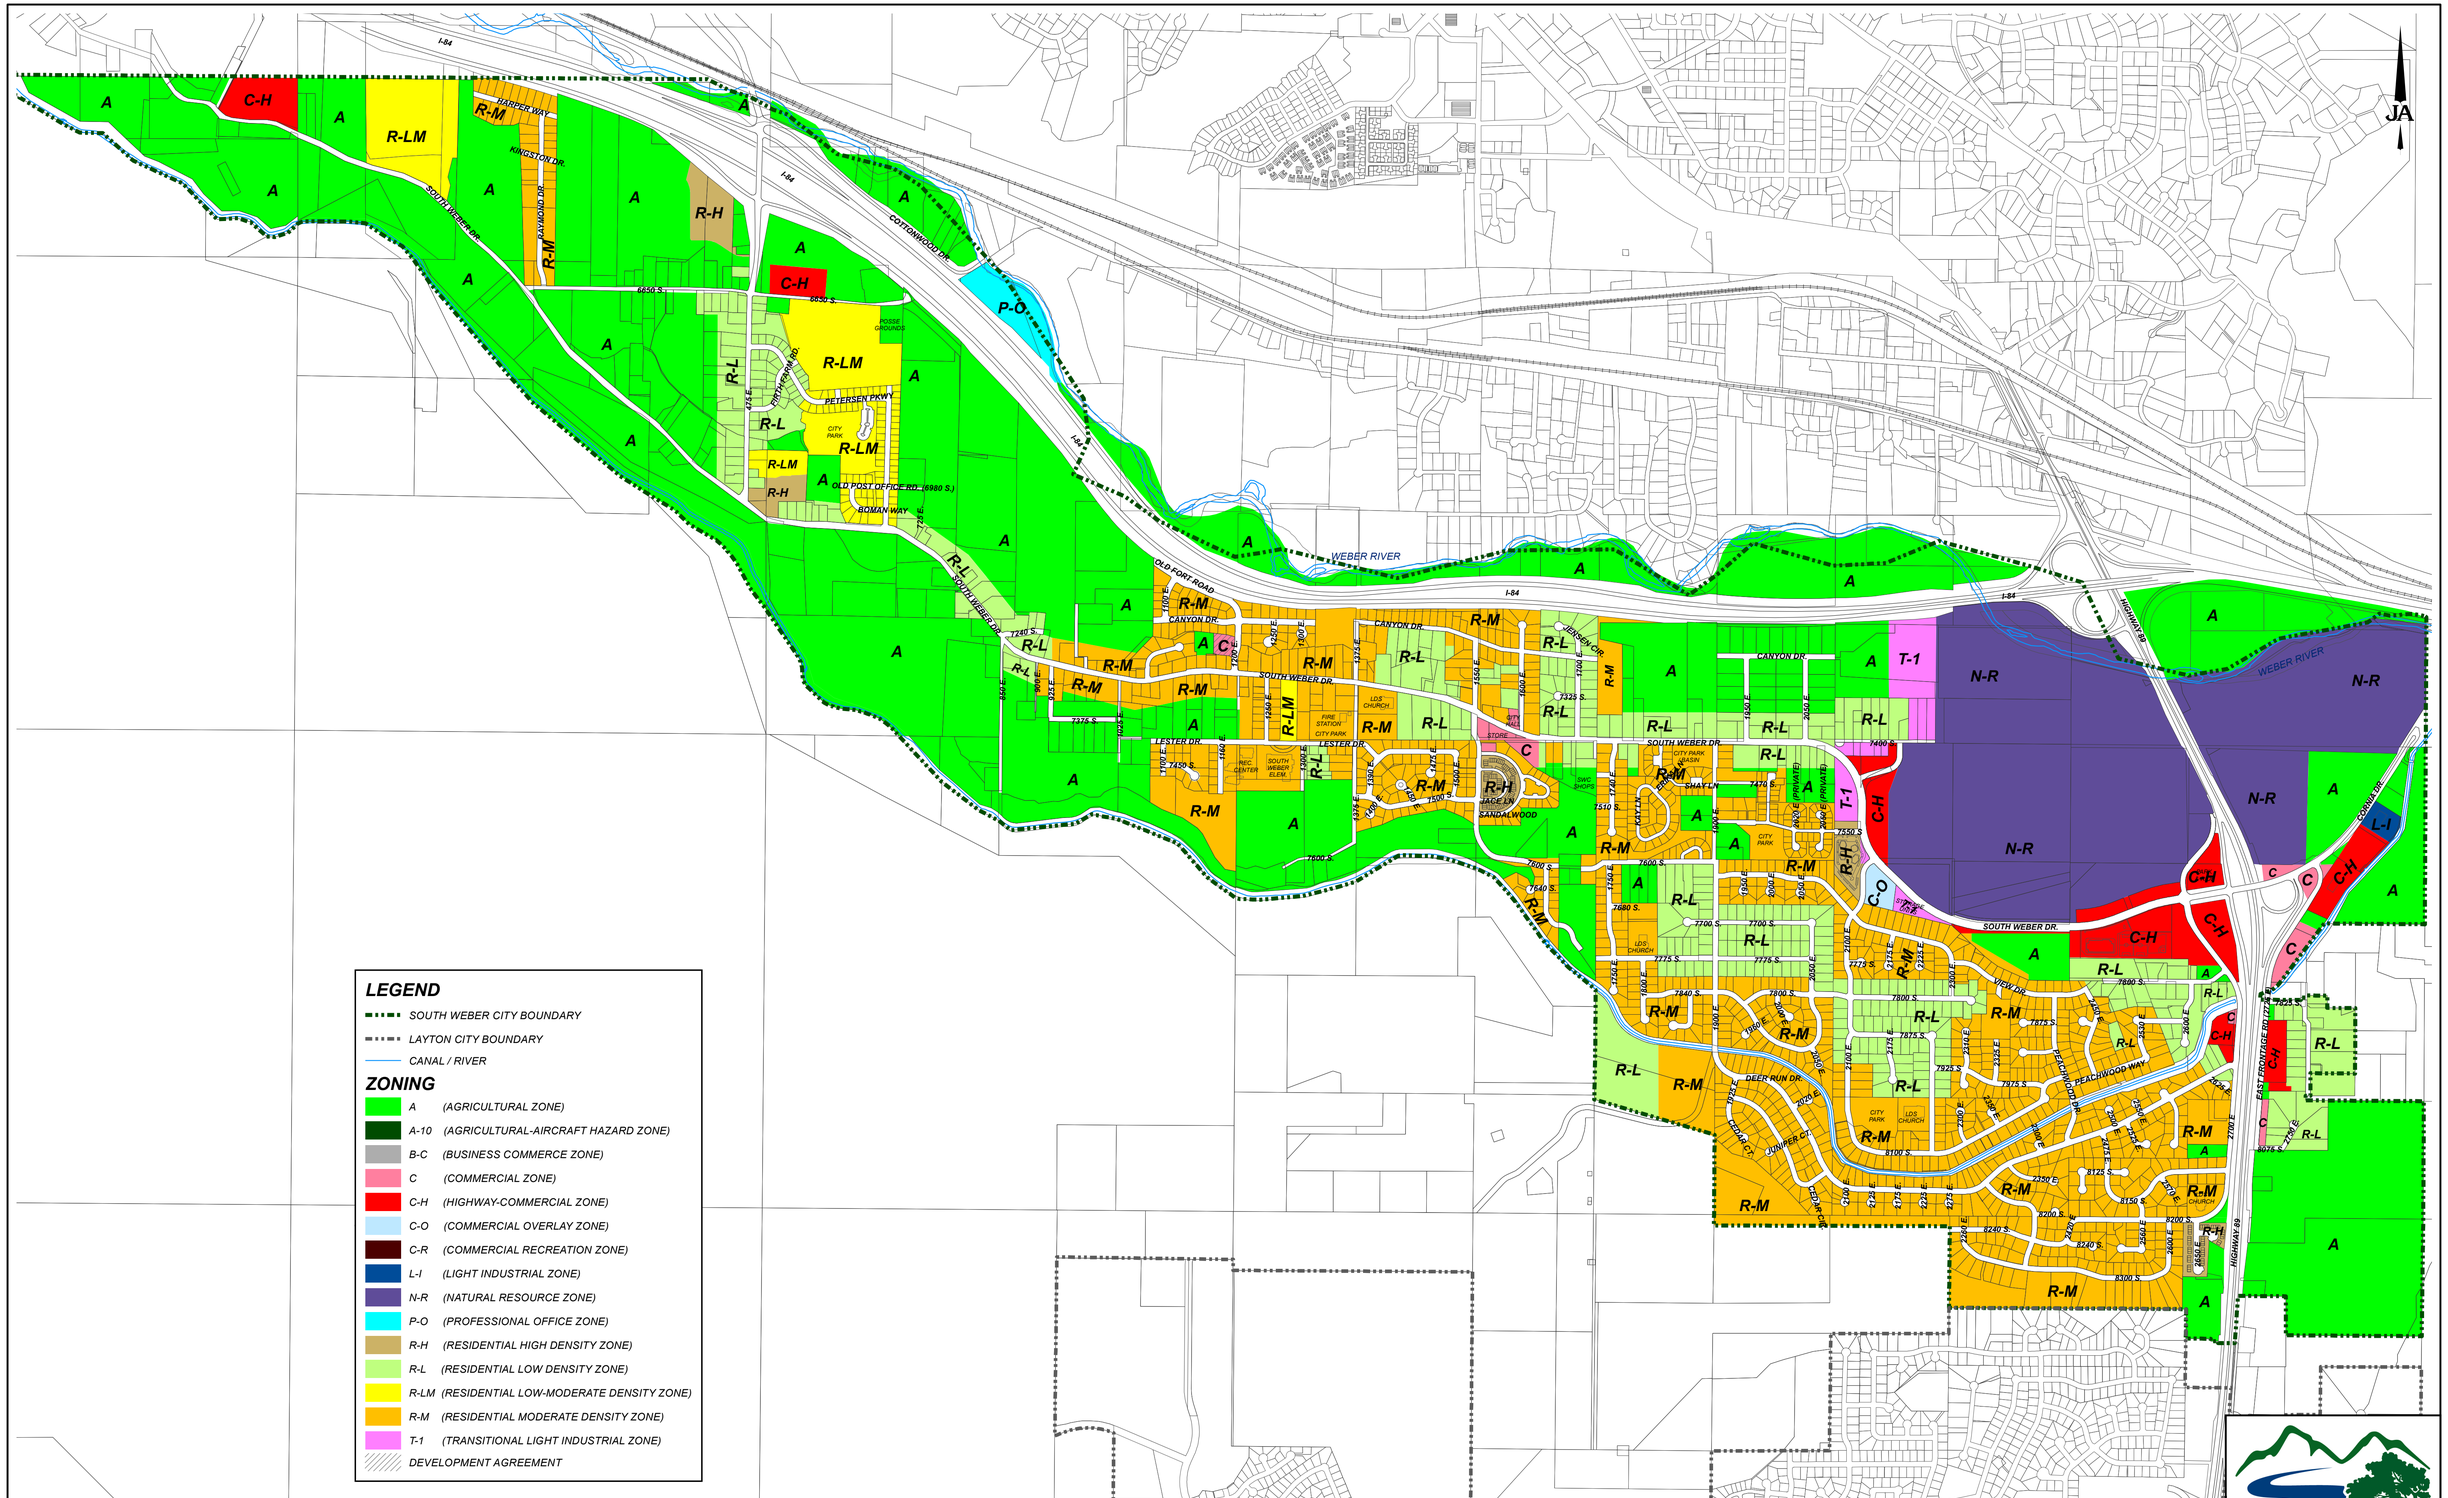

NOTES:

SCALE:	DESIGNED BEB
1 in = 800 ft	DRAWN BEB
DATE: 4/29/2014	CHECKED BKJ

JONES & ASSOCIATES CONSULTING ENGINEERS
1716 East 5600 South
South Ogden, Utah 84403 (801) 476-9767

SOUTH WEBER CITY CORPORATION
PLANNING AND ZONING

ZONING MAP

SHEET: 1 OF 1 SHEETS

SOUTH WEBER city